

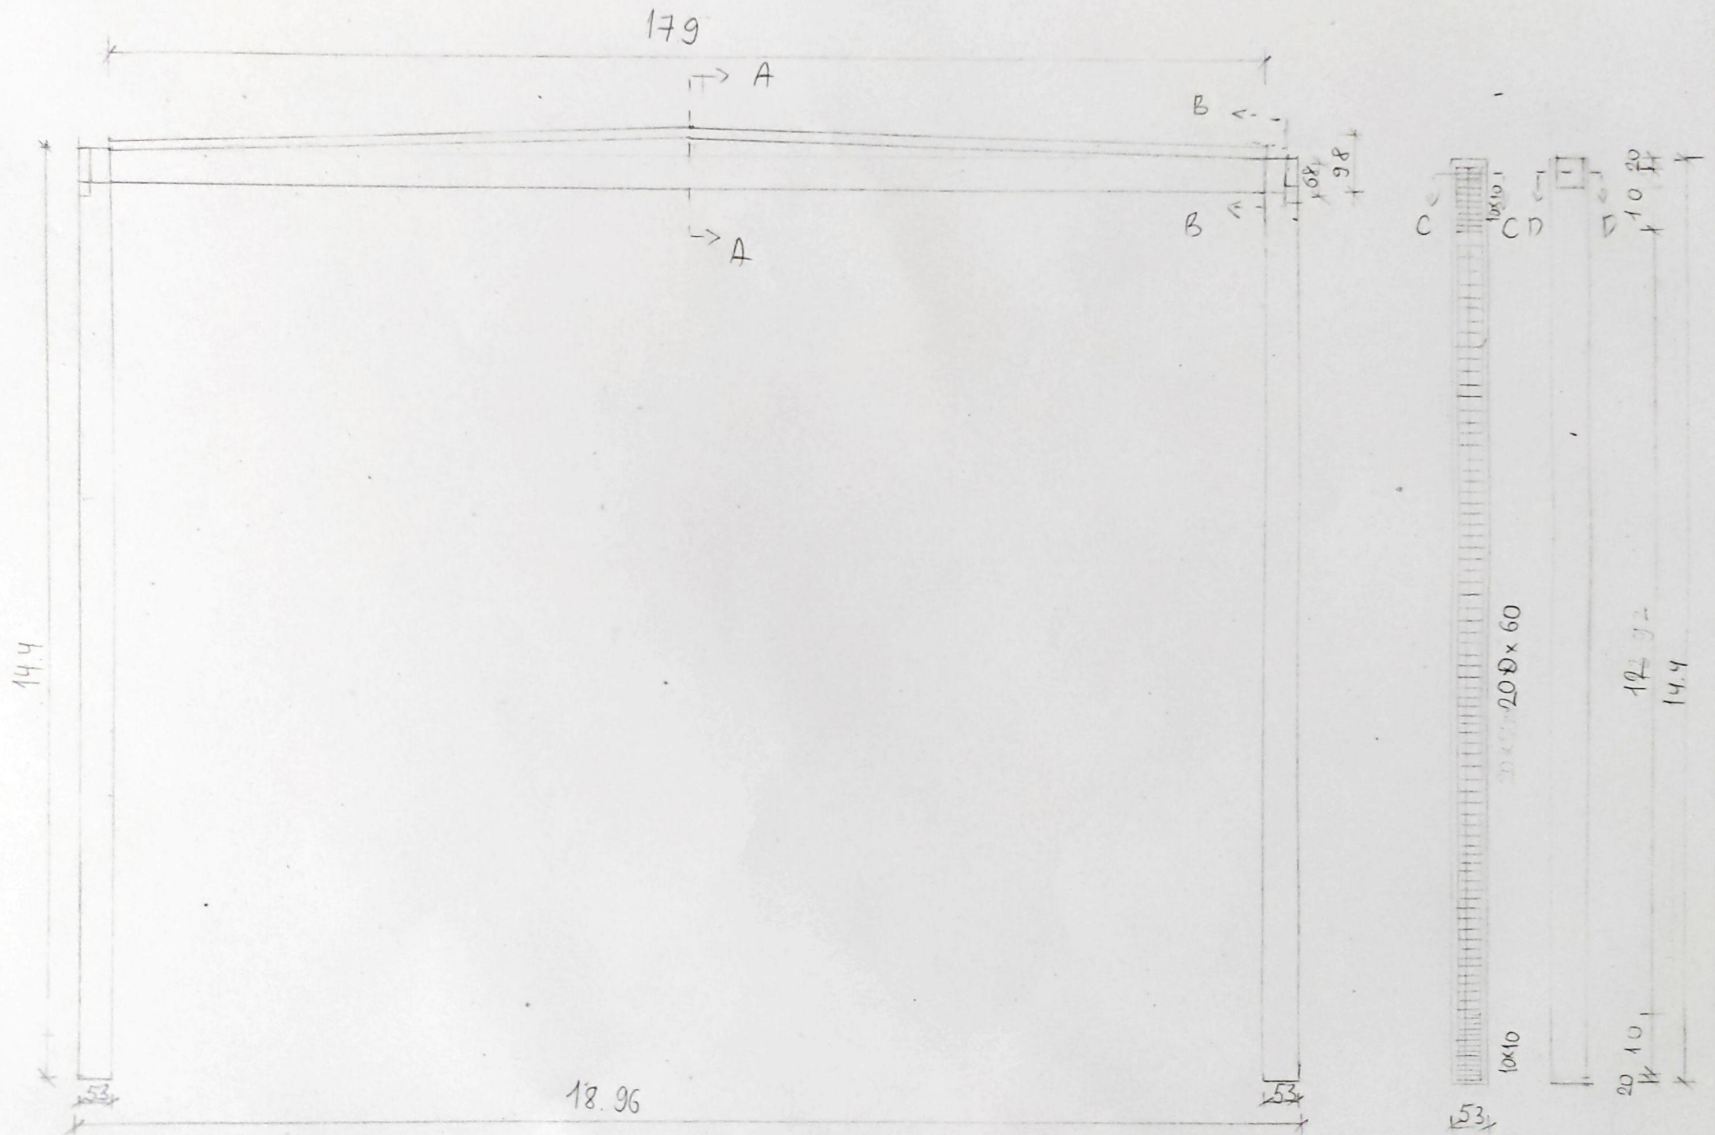
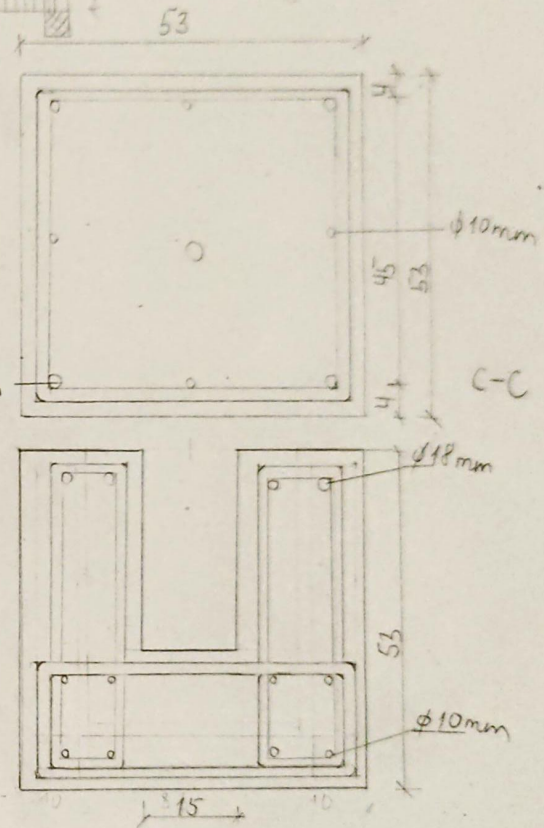
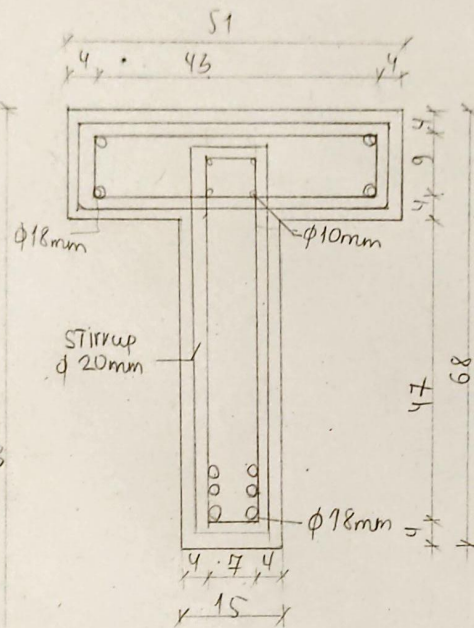


RC FRAME STRUCTURE

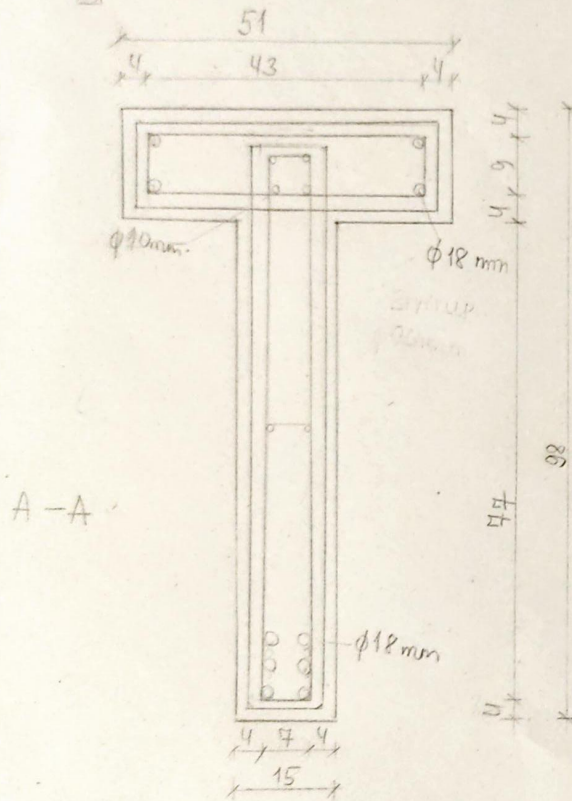

179

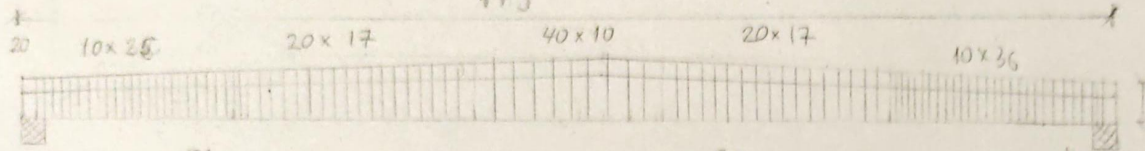

MATERIAL:
Concrete COVER - 2cm
Concrete - C30/37
Steel : B500B

AMGALANTUUL P

GJOPBZ

3D MODELLING SKETCH

2021/2 Spring sem